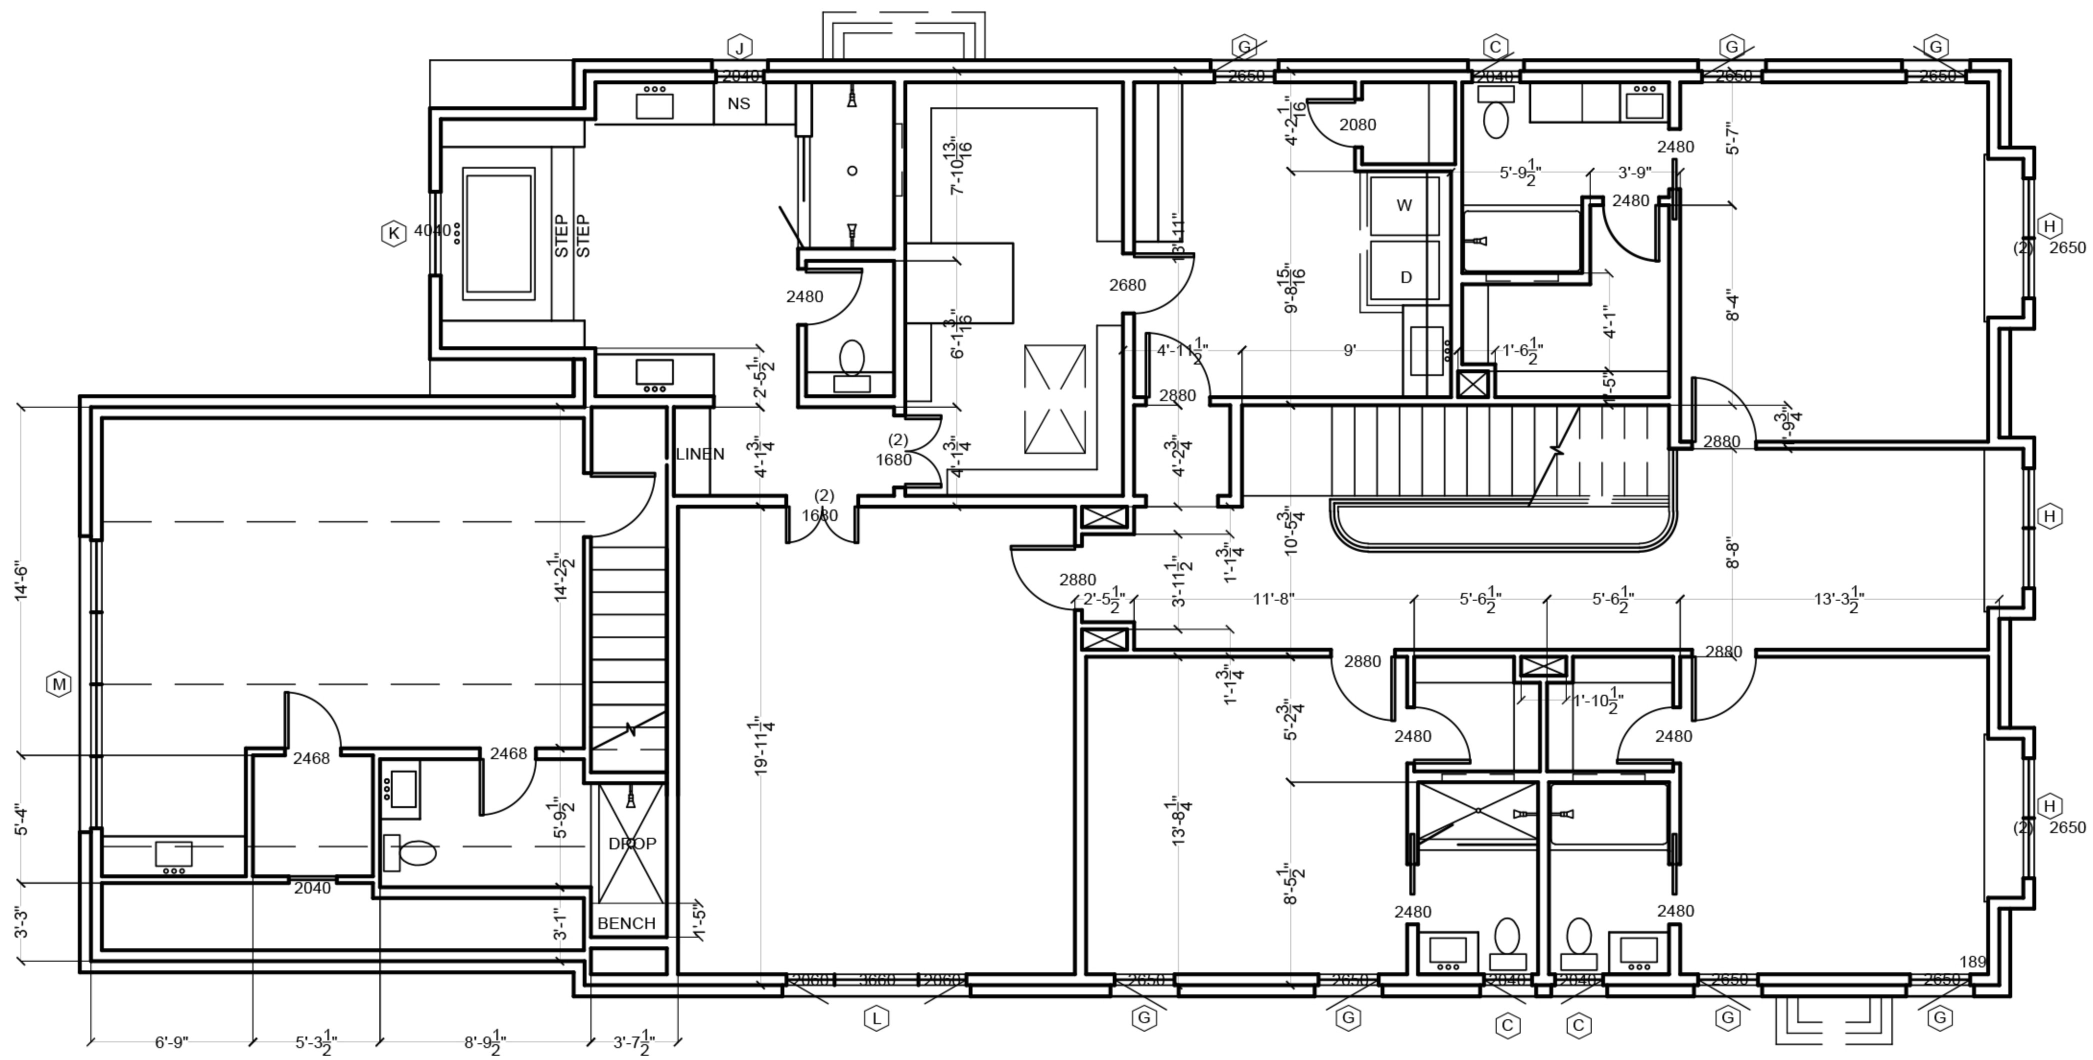

DOORS

WINDOWS

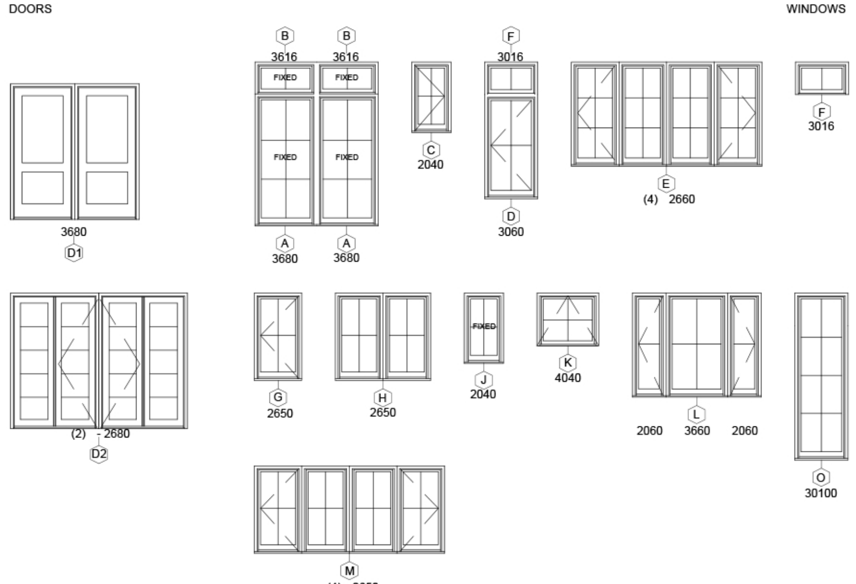

WINDOW_SCHEDULE			
MARK	**UNIT_SIZE**	**DESCRIPTION**	**REMARKS**
A	3'-6" x 8'-0"	FIXED	ALUMINUM_CLAD
B	3'-0" x 1'-6"	FIXED	ALUMINUM_CLAD
C	2'-0" x 4'-0"	CASEMENT	ALUMINUM_CLAD
D	3'-0" x 6'-0"	CASEMENT	ALUMINUM_CLAD
E	10'-0" x 6'-0"	FIXED/CASEMENT	ALUMINUM_CLAD
F	3'-0" x 1'-6"	FIXED	ALUMINUM_CLAD
G	2'-6" x 5'-0"	CASEMENT	ALUMINUM_CLAD
H	5'-0" x 5'-0"	FIXED	ALUMINUM_CLAD
I			NOT BEING USED
J	2'-0" X 4'-0"	FIXED	ALUMINUM_CLAD
K	4'-0" X 4'-0"	AWNING	ALUMINUM_CLAD
L	7'-6" x 6'-0"	FIXED/CASEMENT	ALUMINUM_CLAD
M	10'-0" x 6'-0"	FIXED/CASEMENT	ALUMINUM_CLAD
N			NOT BEING USED
O	3'-0" x 10'-0"	FIXED	ALUMINUM_CLAD
D1	(2) 3'-6" x 8'-0"	INSWING	WOOD
			WOOD
D2	(2) 2'-6" x 8'-0"	PATIO_TWINS	ALUMINUM_CLAD

AREA_CALCULATIONS	
FIRST_FLOOR_AC	2041
SECOND_FLOOR_AC	2046
MOTHER_IN_LAW_SUITE	481
TOTAL_AC	**4568**
GARAGE_STORAGE	**473**
COVERED_REAR_PORCH	125
COVERED_FRONT_PORCH	18
NON_AC_MECHANICAL	67
	683

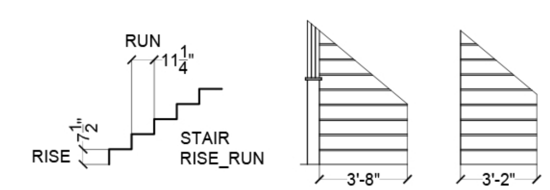

PRIMARY STAIRS

SECONDARY STAIR

CESARE DESIGN

ALEX_AND_SARA_WILCOX
4309_HYER_ST
DALLAS, TEXAS 75205

NOTES

SHEET_NO.

A_2

SCALE

1/8" = 1'-0"